
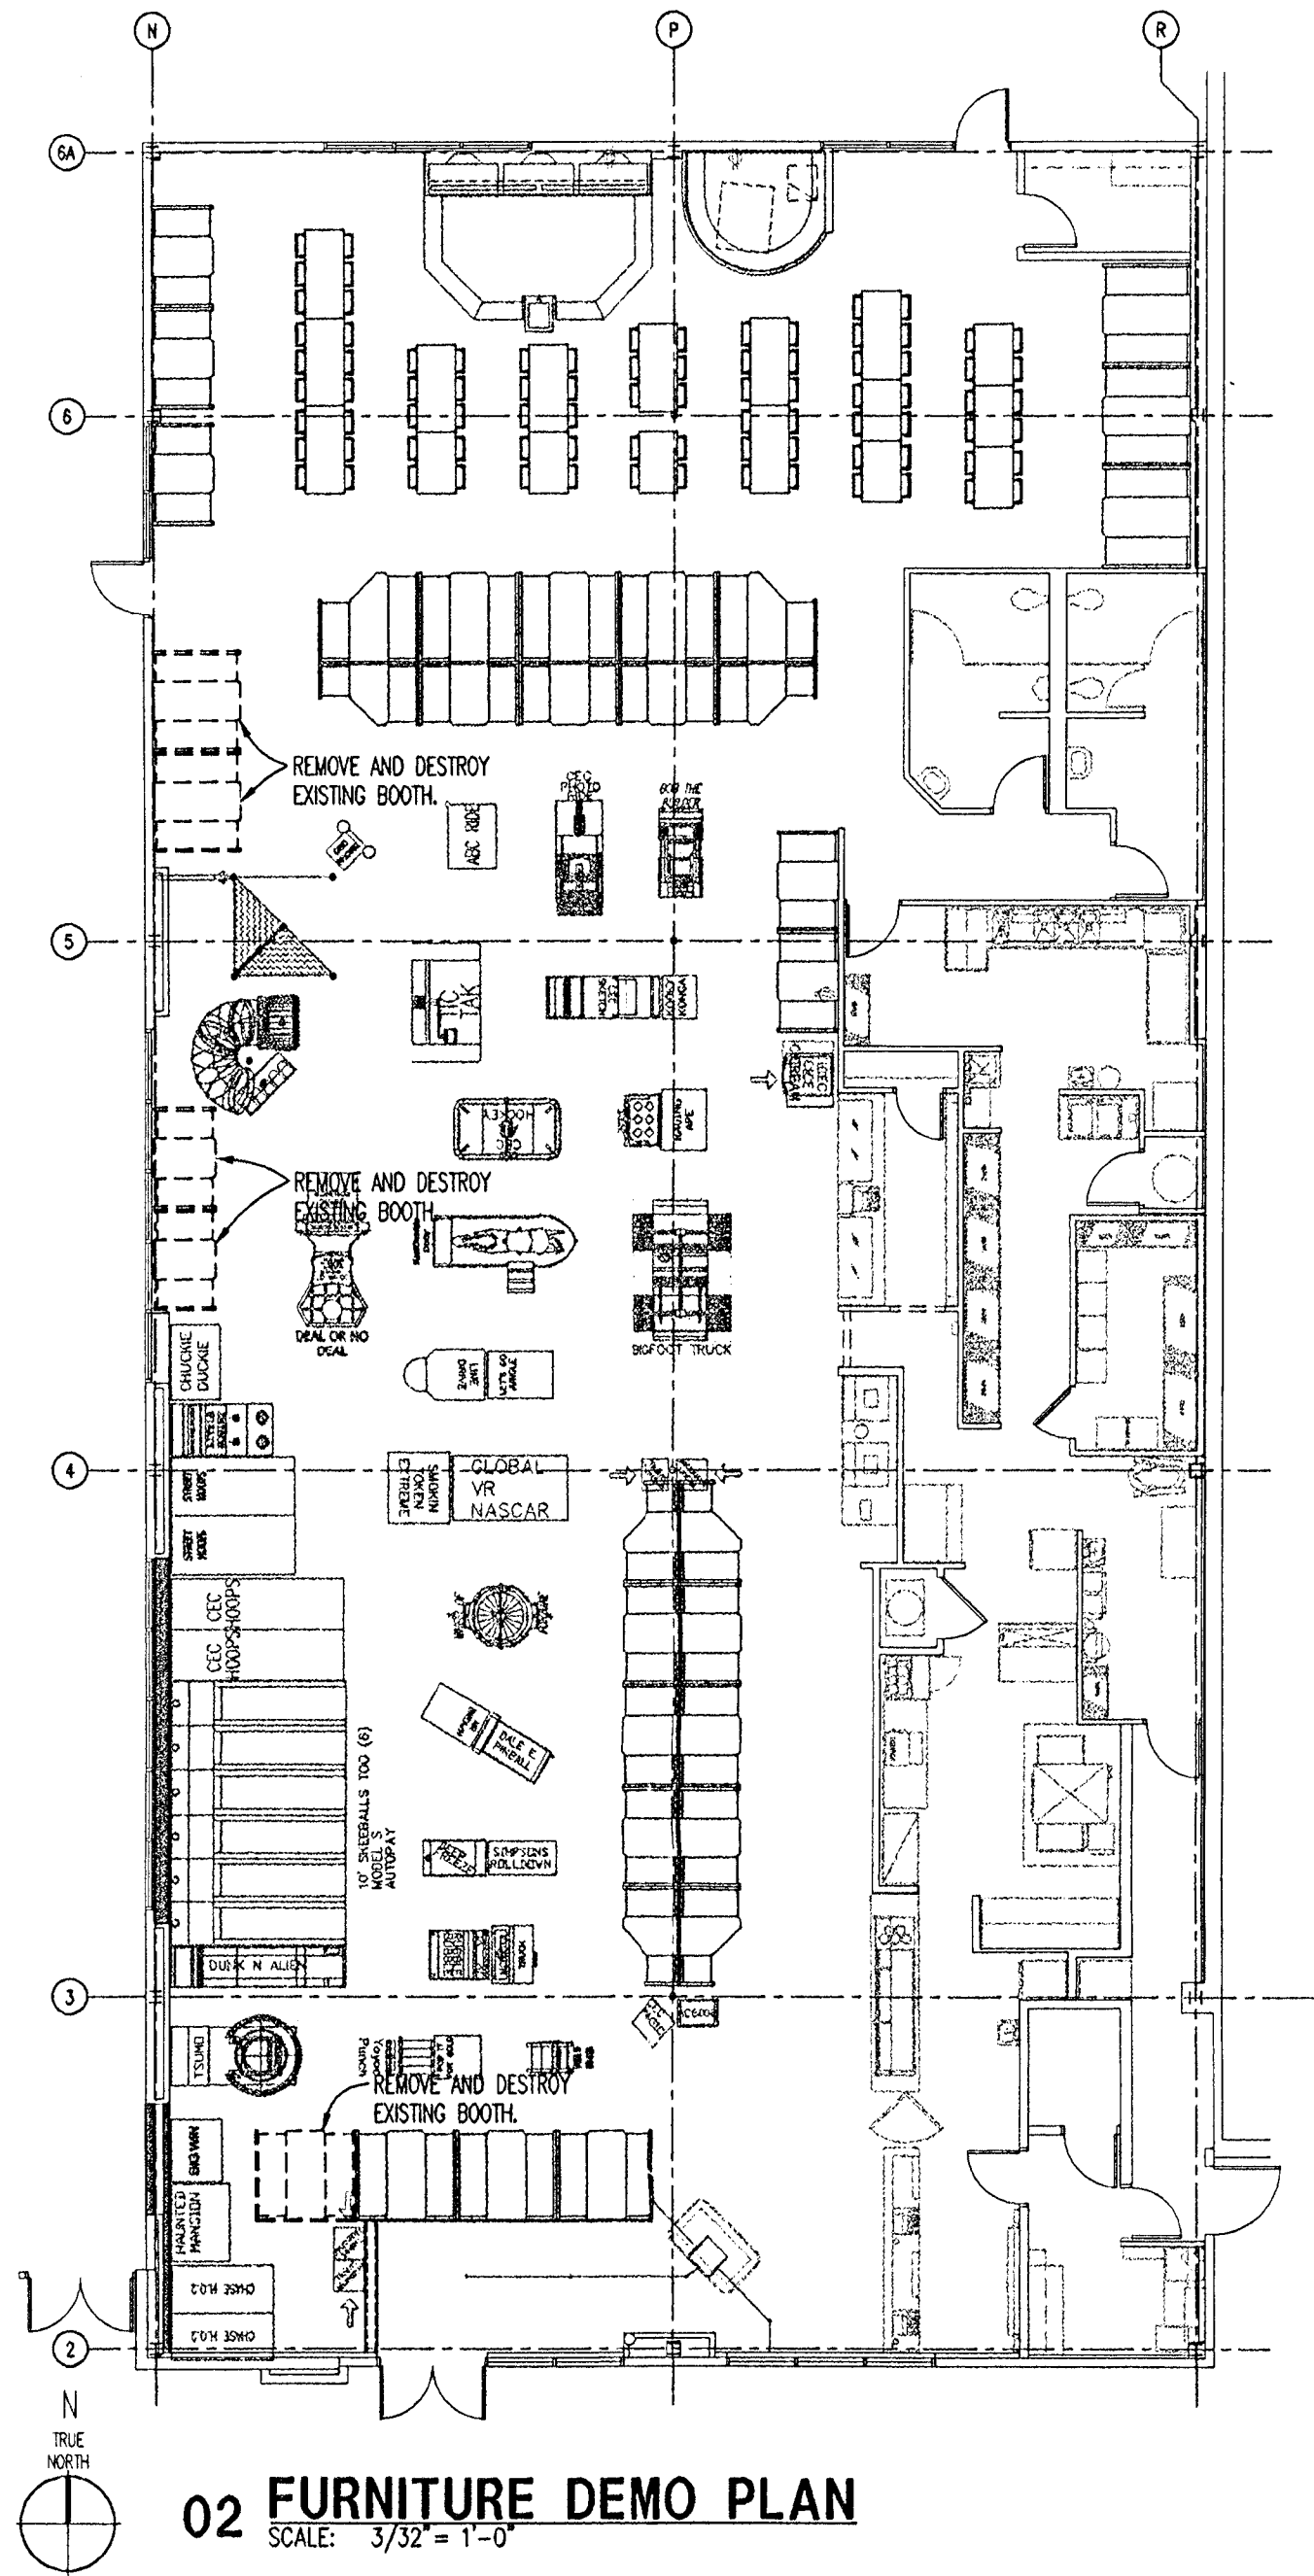


A9057608.DWG PLOT VIEW: PLOT / PLOT SCALE: 1/8"=1'-0"

1	2	3	4	5	6	7	8	9	10	11	12	13	14	15
02	03	04	05	06	07	08	09	10	11	12	13	14	15	16
1	2	3	4	5	6	7	8	9	10	11	12	13	14	15

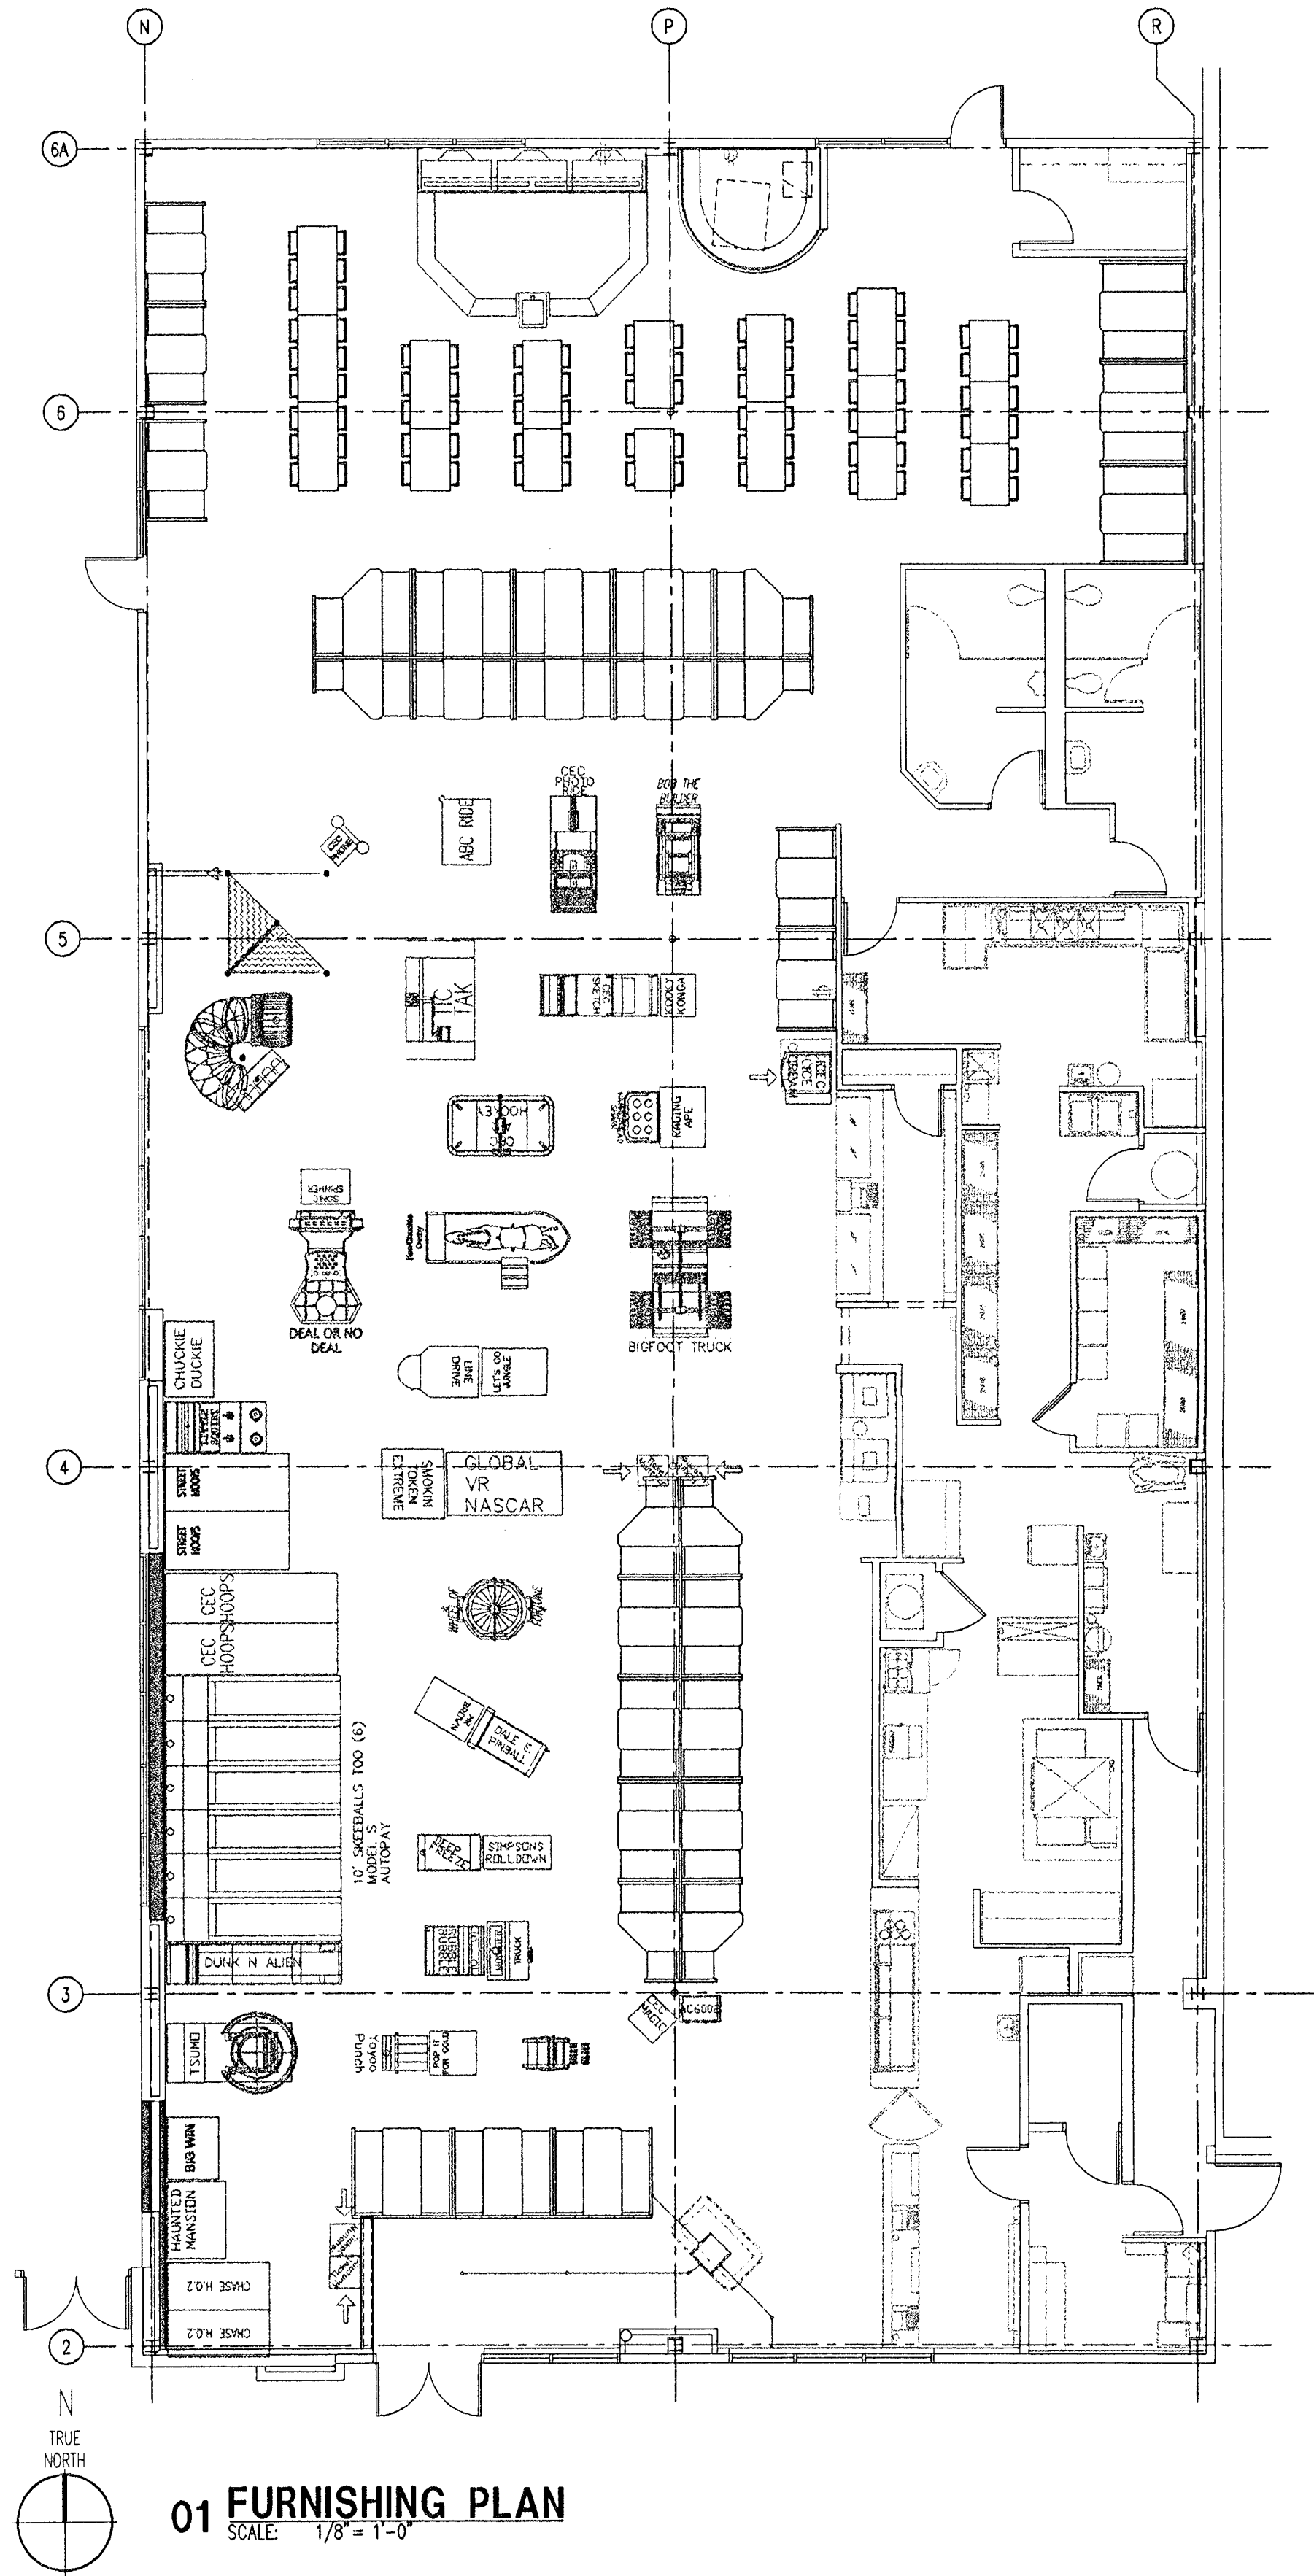


SEATING

LOCATION	COUNT
Showroom	124
Games	46
TOTAL SEATING	170

GAMES

FIXED SEATS @ 24" PER PERSON

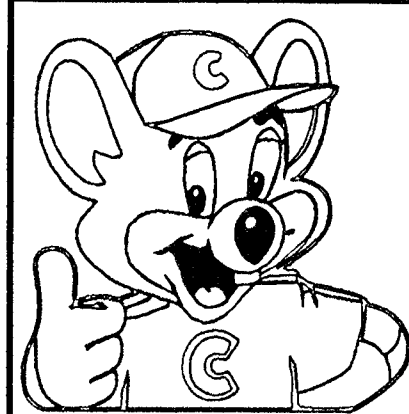

ARCHITECTURE - PLANNING - DESIGN
C.T. CHANG & ASSOCIATES, INC.
1400 AIRPORT HWY., SUITE 1400
BEDFORD, TX 76021 817 354-8010

CHUCK E. CHEESE'S PIZZA. #576
BRAZOS MALL
100 W. HIGHWAY 332
C. E. C. ENTERTAINMENT, INC.
4441 WEST AIRPORT FREEWAY
IRVING, TEXAS 75062
FURNISHINGS PLAN



Date
05/05/2008

Revisions

Project Number
SB-576-2008

Sheet Number
A9.0
of 4

THESE DOCUMENTS ARE THE SOLE PROPERTY OF CEC ENTERTAINMENT, INC. ANY COPYING OR USE OF THESE DOCUMENTS FOR ANY PURPOSE OTHER THAN CONSTRUCTION OF THIS PROJECT WITHOUT EXPRESSED WRITTEN PERMISSION OF THE ARCHITECT AND CEC ENTERTAINMENT, INC. IS PROHIBITED.